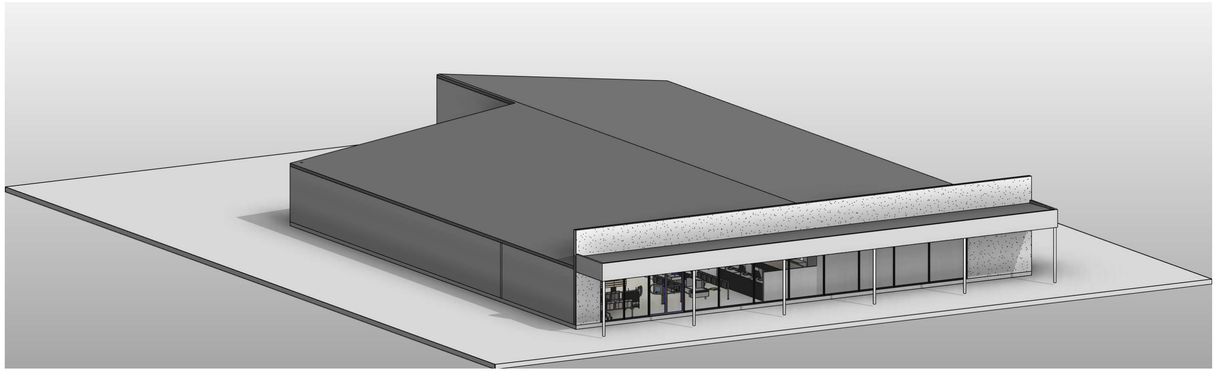

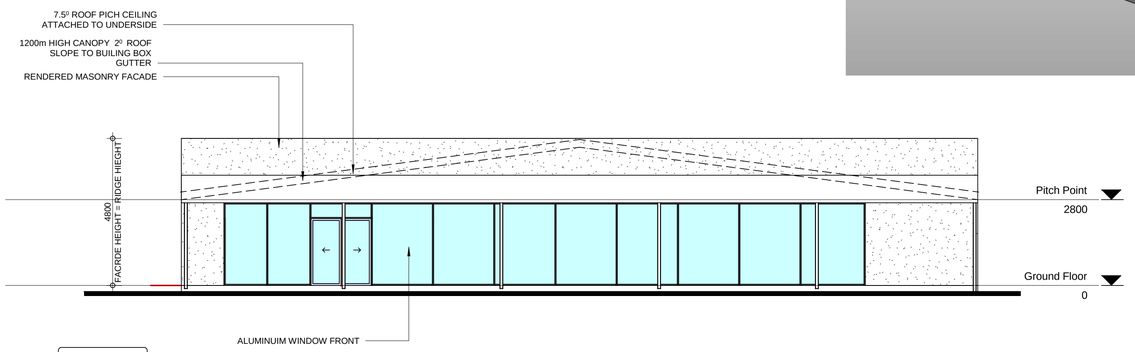

1 **North-East**

Scale: 1 : 100

2 **South-West**

Scale: 1 : 100

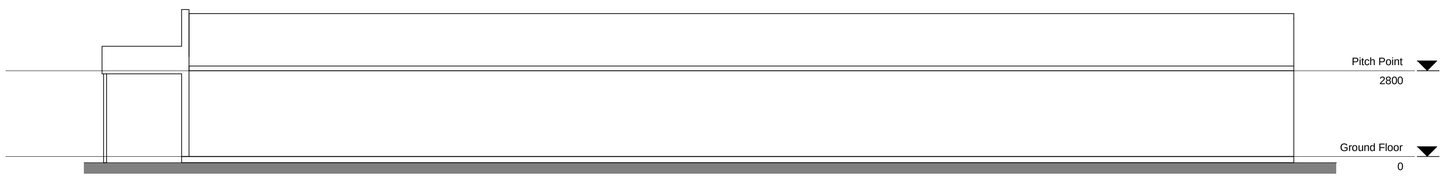

3 **North - West**

Scale: 1 : 100

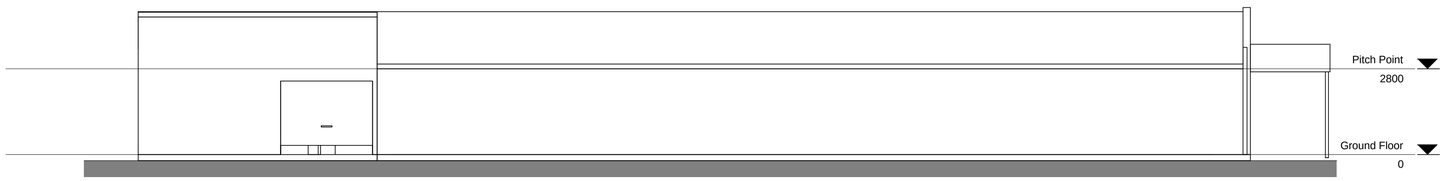

4 **South-East**

Scale: 1 : 100

5 **BUILDING 3D**

Scale: 1 : 1

No.	Revision Information	Date

IGA

No.	Name	Department	Area

GLAR - Existing

GLAR	Area
Tenancy	393 m²

Refrigeration Summary - Existing 393 m²

Feet	Meters

Shelving Schedule Summary - Existing

3ft Bay No.	Category

Metcash

The RETail DEVELOPment Department

SOUTH AUSTRALIAN DIVISION
414 - 450 FINDON ROAD, KIDMAN PARK, SA, 5025
telephone: (08) 8152 8400 facsimile: [08] 81528515
Email: nick.farmer@metcashfg.com

THIS DRAWING IS FOR DESIGN GUIDANCE ONLY. FINAL DETAILS MUST MEET SITE CONDITIONS, THE REQUIREMENTS OF ALL RELEVANT AUTHORITIES, APPLICABLE AUSTRALIAN STANDARDS AND THE BUILDING CODE OF AUSTRALIA. THE CONTRACTOR MUST VERIFY ALL DIMENSIONS ON SITE BEFORE COMMENCING ANY WORK OR MAKING SHOP DRAWINGS. FIGURED DIMENSIONS ARE NOT TO BE USED. SCALED DIMENSIONS MUST BE CHECKED. DO NOT SCALE THIS DRAWING.

Project
BALRANALD IGA

Project Address
102-104 MARKET STREET
BALRANALD

Drawing Title
ELEVATIONS

Client Name: Brendon Doyle

Date	Scale @ A1
04/04/2018	As indicated
Drawn: -	Checked: -

Drawing No.	Sheet	Rev.
004-0418	03	

14/08/2018 12:37:55 PM